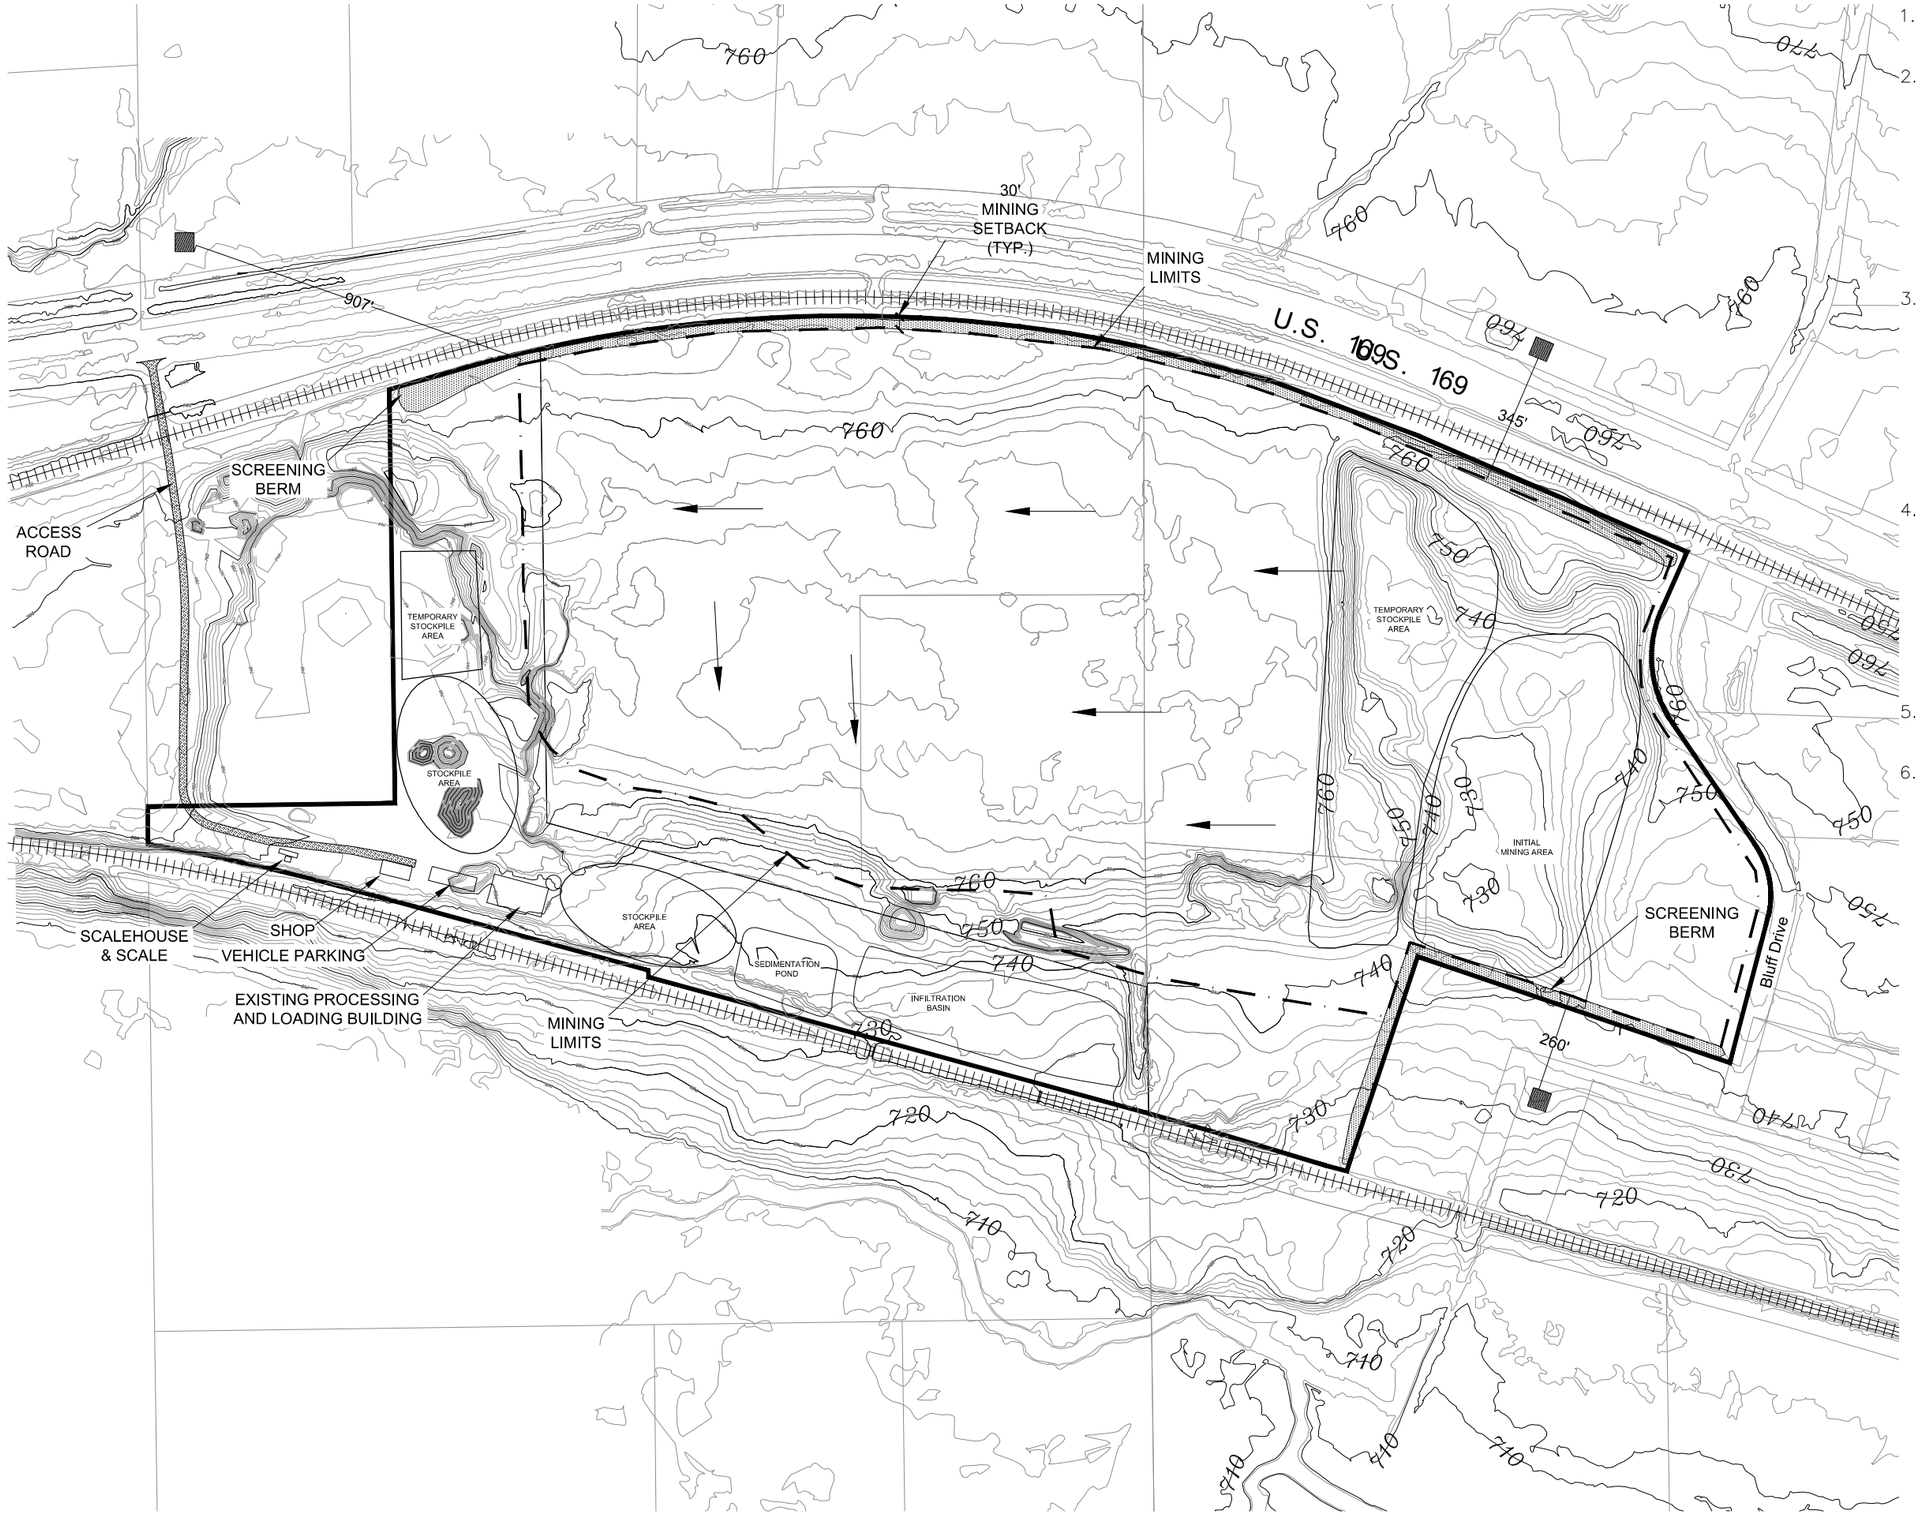

1. Boundary from Scott County GIS
2. Topography from a survey by Bolton and Menk, Inc. dated 9–11–08, for the active portion of the mining site on Scott County and Scott Land Company LLC parcels. Remainder of topography is from aerial methods from Scott County GIS, 2003 Topography.
3. Setbacks –
   Processing – not closer than 100' from property line or 500' from residential structure
   Mining – 30' from property line or R–O–W line
   200' from residential structure
4. Temporary stockpile areas shown will be used during the initial 1–2 years of operation when a large enough open water area is excavated to allow fresh water sump, active mining and reclamation to occur at one time.
5. ← Arrow indicates general direction of mining
6. ▩ Existing Residence

Sunde Engineering, PLLC.
CONSULTING CIVIL ENGINEERS
10830 NESBITT AVENUE SOUTH
BLOOMINGTON, MINNESOTA 55437
(952) 881-3344 TELEPHONE
(952) 881-1913 FAX
www.sundecivil.com

PROGRESSIVE RAIL, INC.
EAW

SCOTT COUNTY, MINNESOTA

DATE	REVISION

I HEREBY CERTIFY THAT THIS PLAN, SPECIFICATION, OR REPORT WAS PREPARED BY ME OR UNDER MY DIRECT SUPERVISION AND THAT I AM A DULY LICENSED PROFESSIONAL ENGINEER UNDER THE LAWS OF THE STATE OF MINNESOTA.

Kirsten Pauly

Kirsten Pauly

DATE: 8/1/11 REG. NO.: 21842

INFORMATION:

PROJECT NO.: 10-686
DRAWN BY: JG
CHECKED BY: KP
APPROVED BY: KP
SCALE: Graphic
DATE:

DESCRIPTION:

PROPOSED OPERATIONS

SHEET NO:

MAP B

of

#08–652 T.115 , R.23 , S.33 LT DRAWING: \\Kirstenspc\dwgs\Great Plains Sands\EAW\8–11 eaw draft\Map B–Proposed Operations Plan.dwg LAYOUT: MAP B